KEY

Potential Housing area

Potential to incorporate school playing fields and external environmental features associated with educational uses and/or green open space linked to new housing development

Proposed new green belt boundary

A - Middle Field (Taylor Wimpey): *28,359sqm*

A2 - Additional land owned by Taylor Wimpey

B - NHS/Medical Centre Complex Site: *15,469sqm*

C ●●●●● - Possible Site for new Arden Centre for Community Learning which could also incorporate a Primary school as part of an all through provision.

D - *(33,473sqm)* & F *(28,029sqm)* Existing Arden Academy - possible new housing sites

E - SMBC possible new housing site :*1867sqm*

G1 & G2 - Potential sites for housing and/or educational use (in private ownership)

H - Potential for housing in the future

I - Preferred future use to be confirmed with landowners

J - Notional boundary of site for potential 2 form entry Catholic Primary School

K - Potential access roads

L - New Roundabout

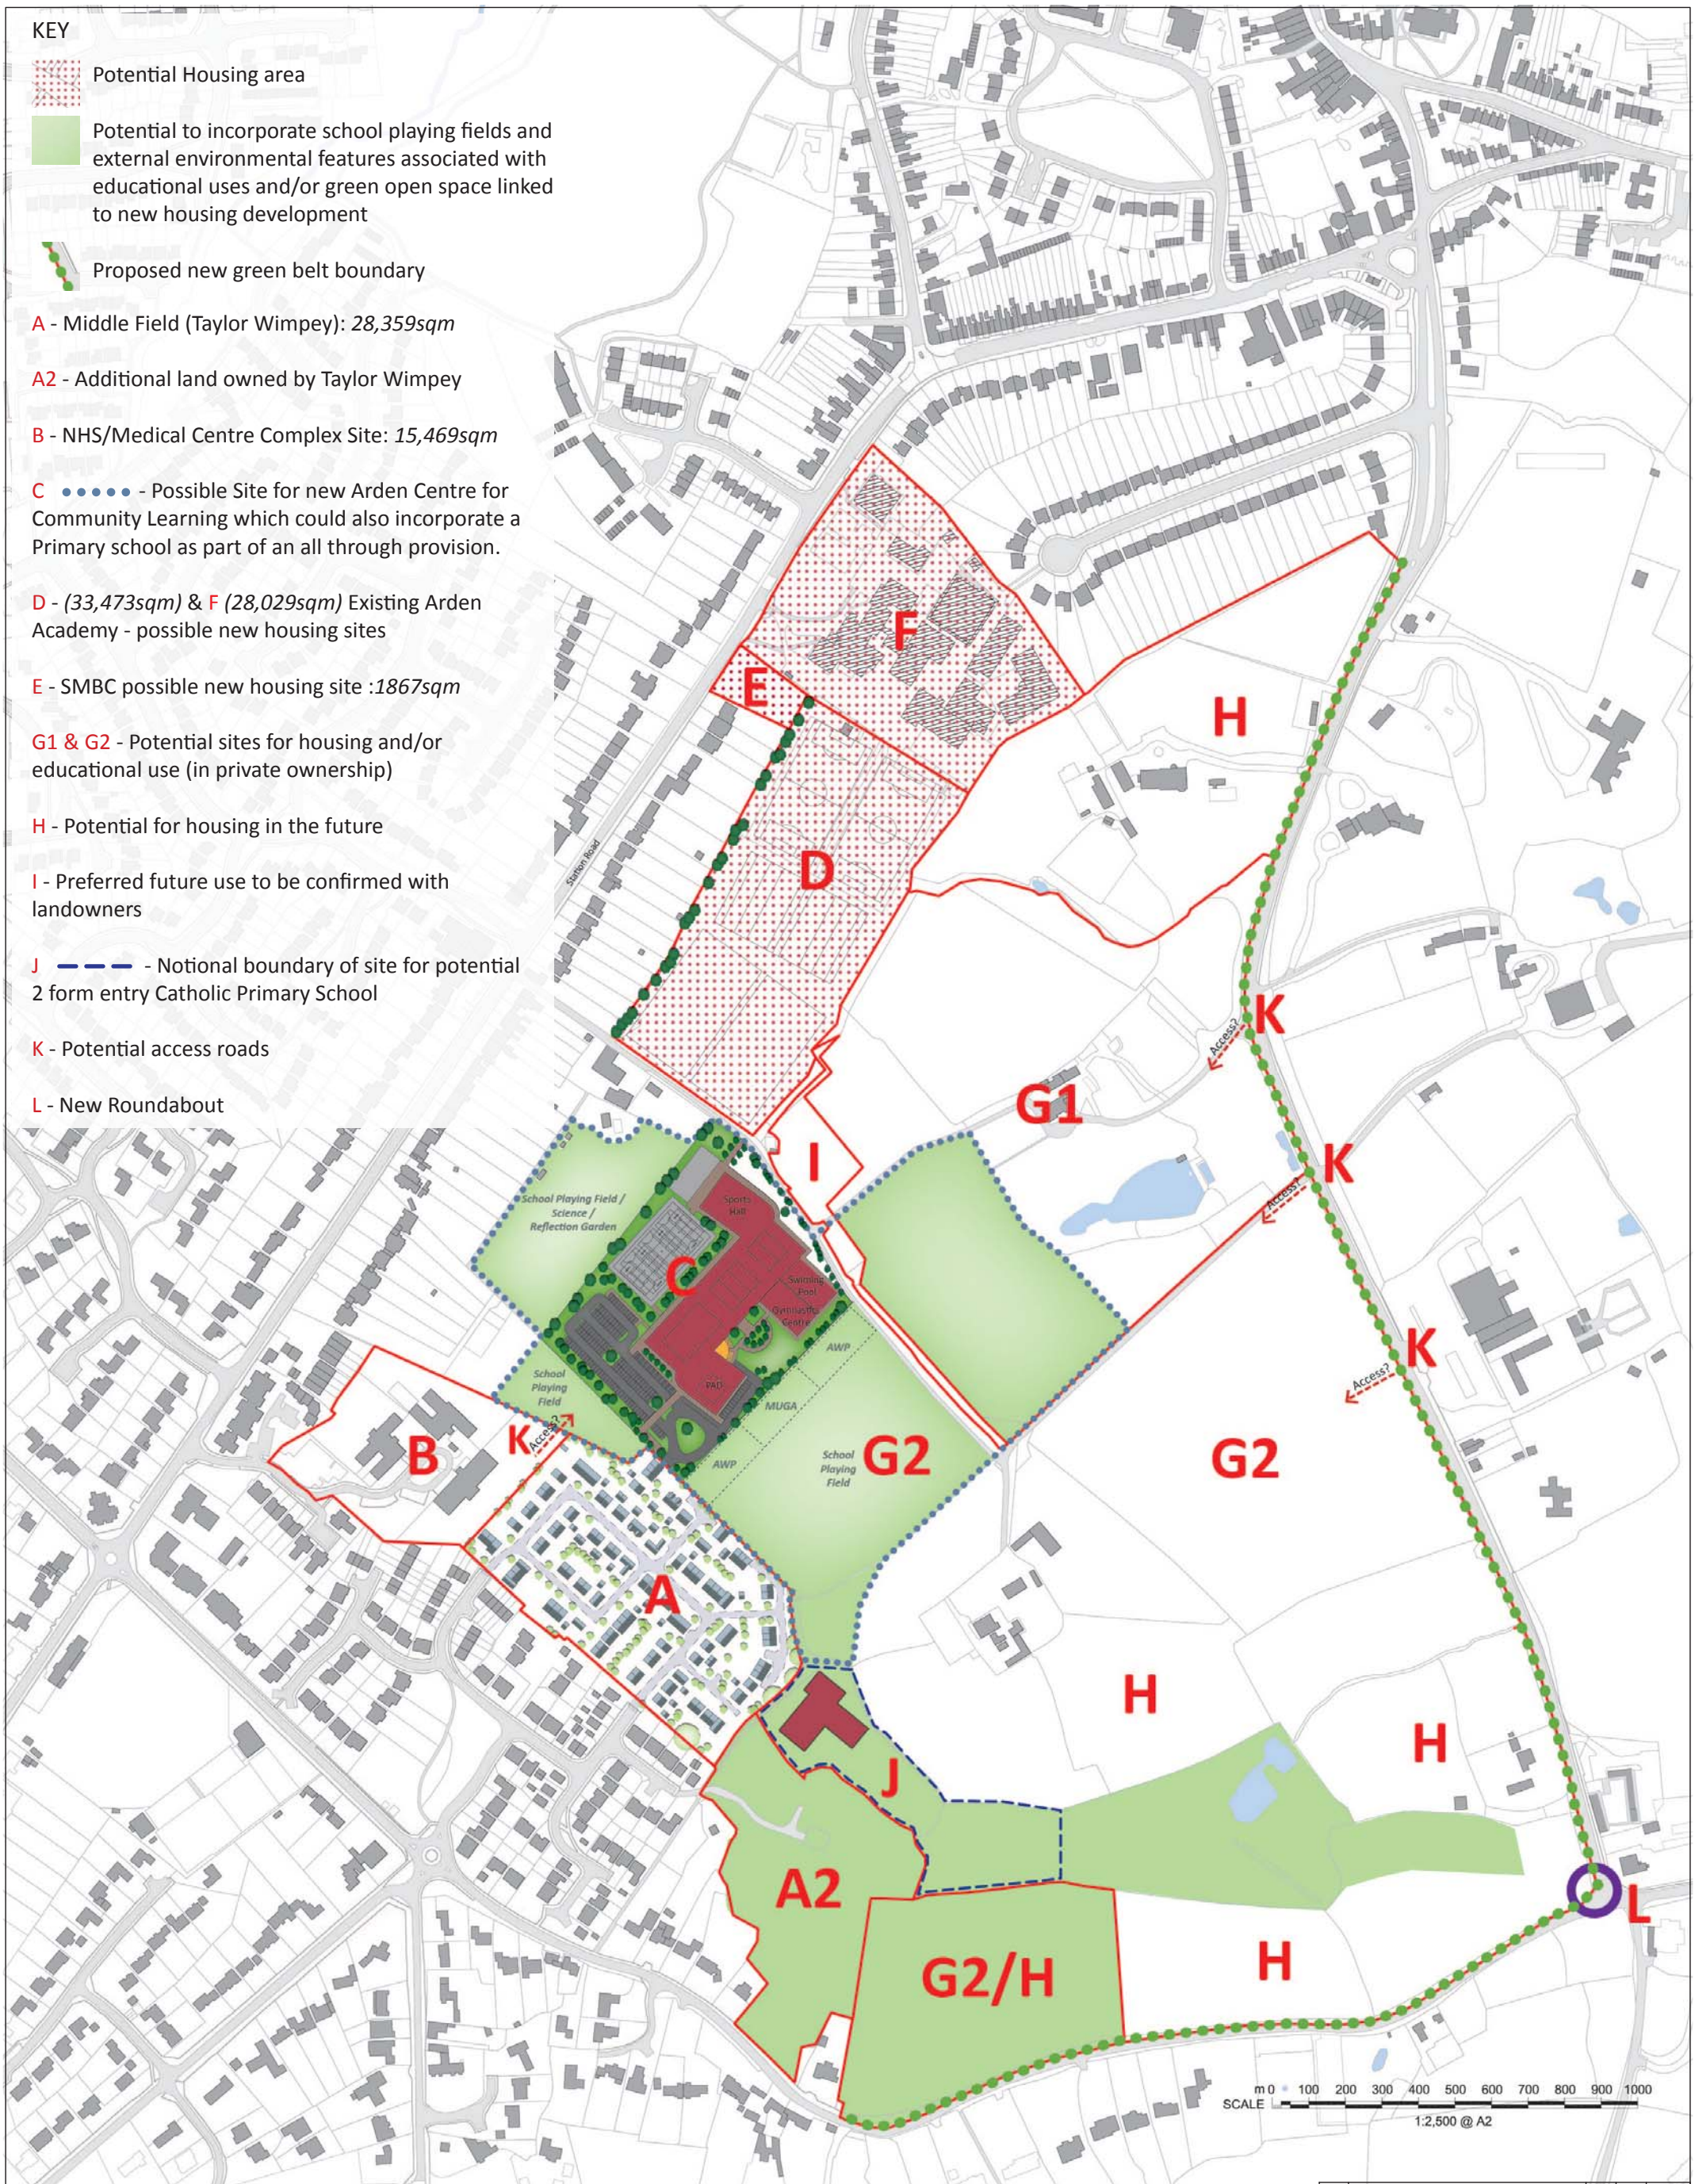

REV	DESCRIPTION	DRAWN	CHK	DATE

CAPITA

EMERSON HOUSE
ALBERT STREET
ECCLES
MANCHESTER
M30 0TE
TEL 0161 779 4800
www.capita.co.uk

status

client
Arden Academy School, Station Road Knowle, Solihull, West Midlands

project title
The Arden Triangle - A Strategic Opportunity for Major Community Benefit and Growth

drawing title
Indicative Development Potential

scale @ A2	designed by	drawn by	checked by	approved by	date drawn
1:2500	RG	POH			07.12.15

project no.
UV006959

drawing no.
UV006959-L-001

revision

Do Not Scale From This Drawing

THIS DRAWING IS COPYRIGHT TO CAPITA PROPERTY AND INFRASTRUCTURE LIMITED. IT SHALL NOT BE USED WITHOUT PERMISSION FOR ANY PURPOSE. REPRODUCTION IS ONLY PERMITTED BY PRIOR ARRANGEMENT.